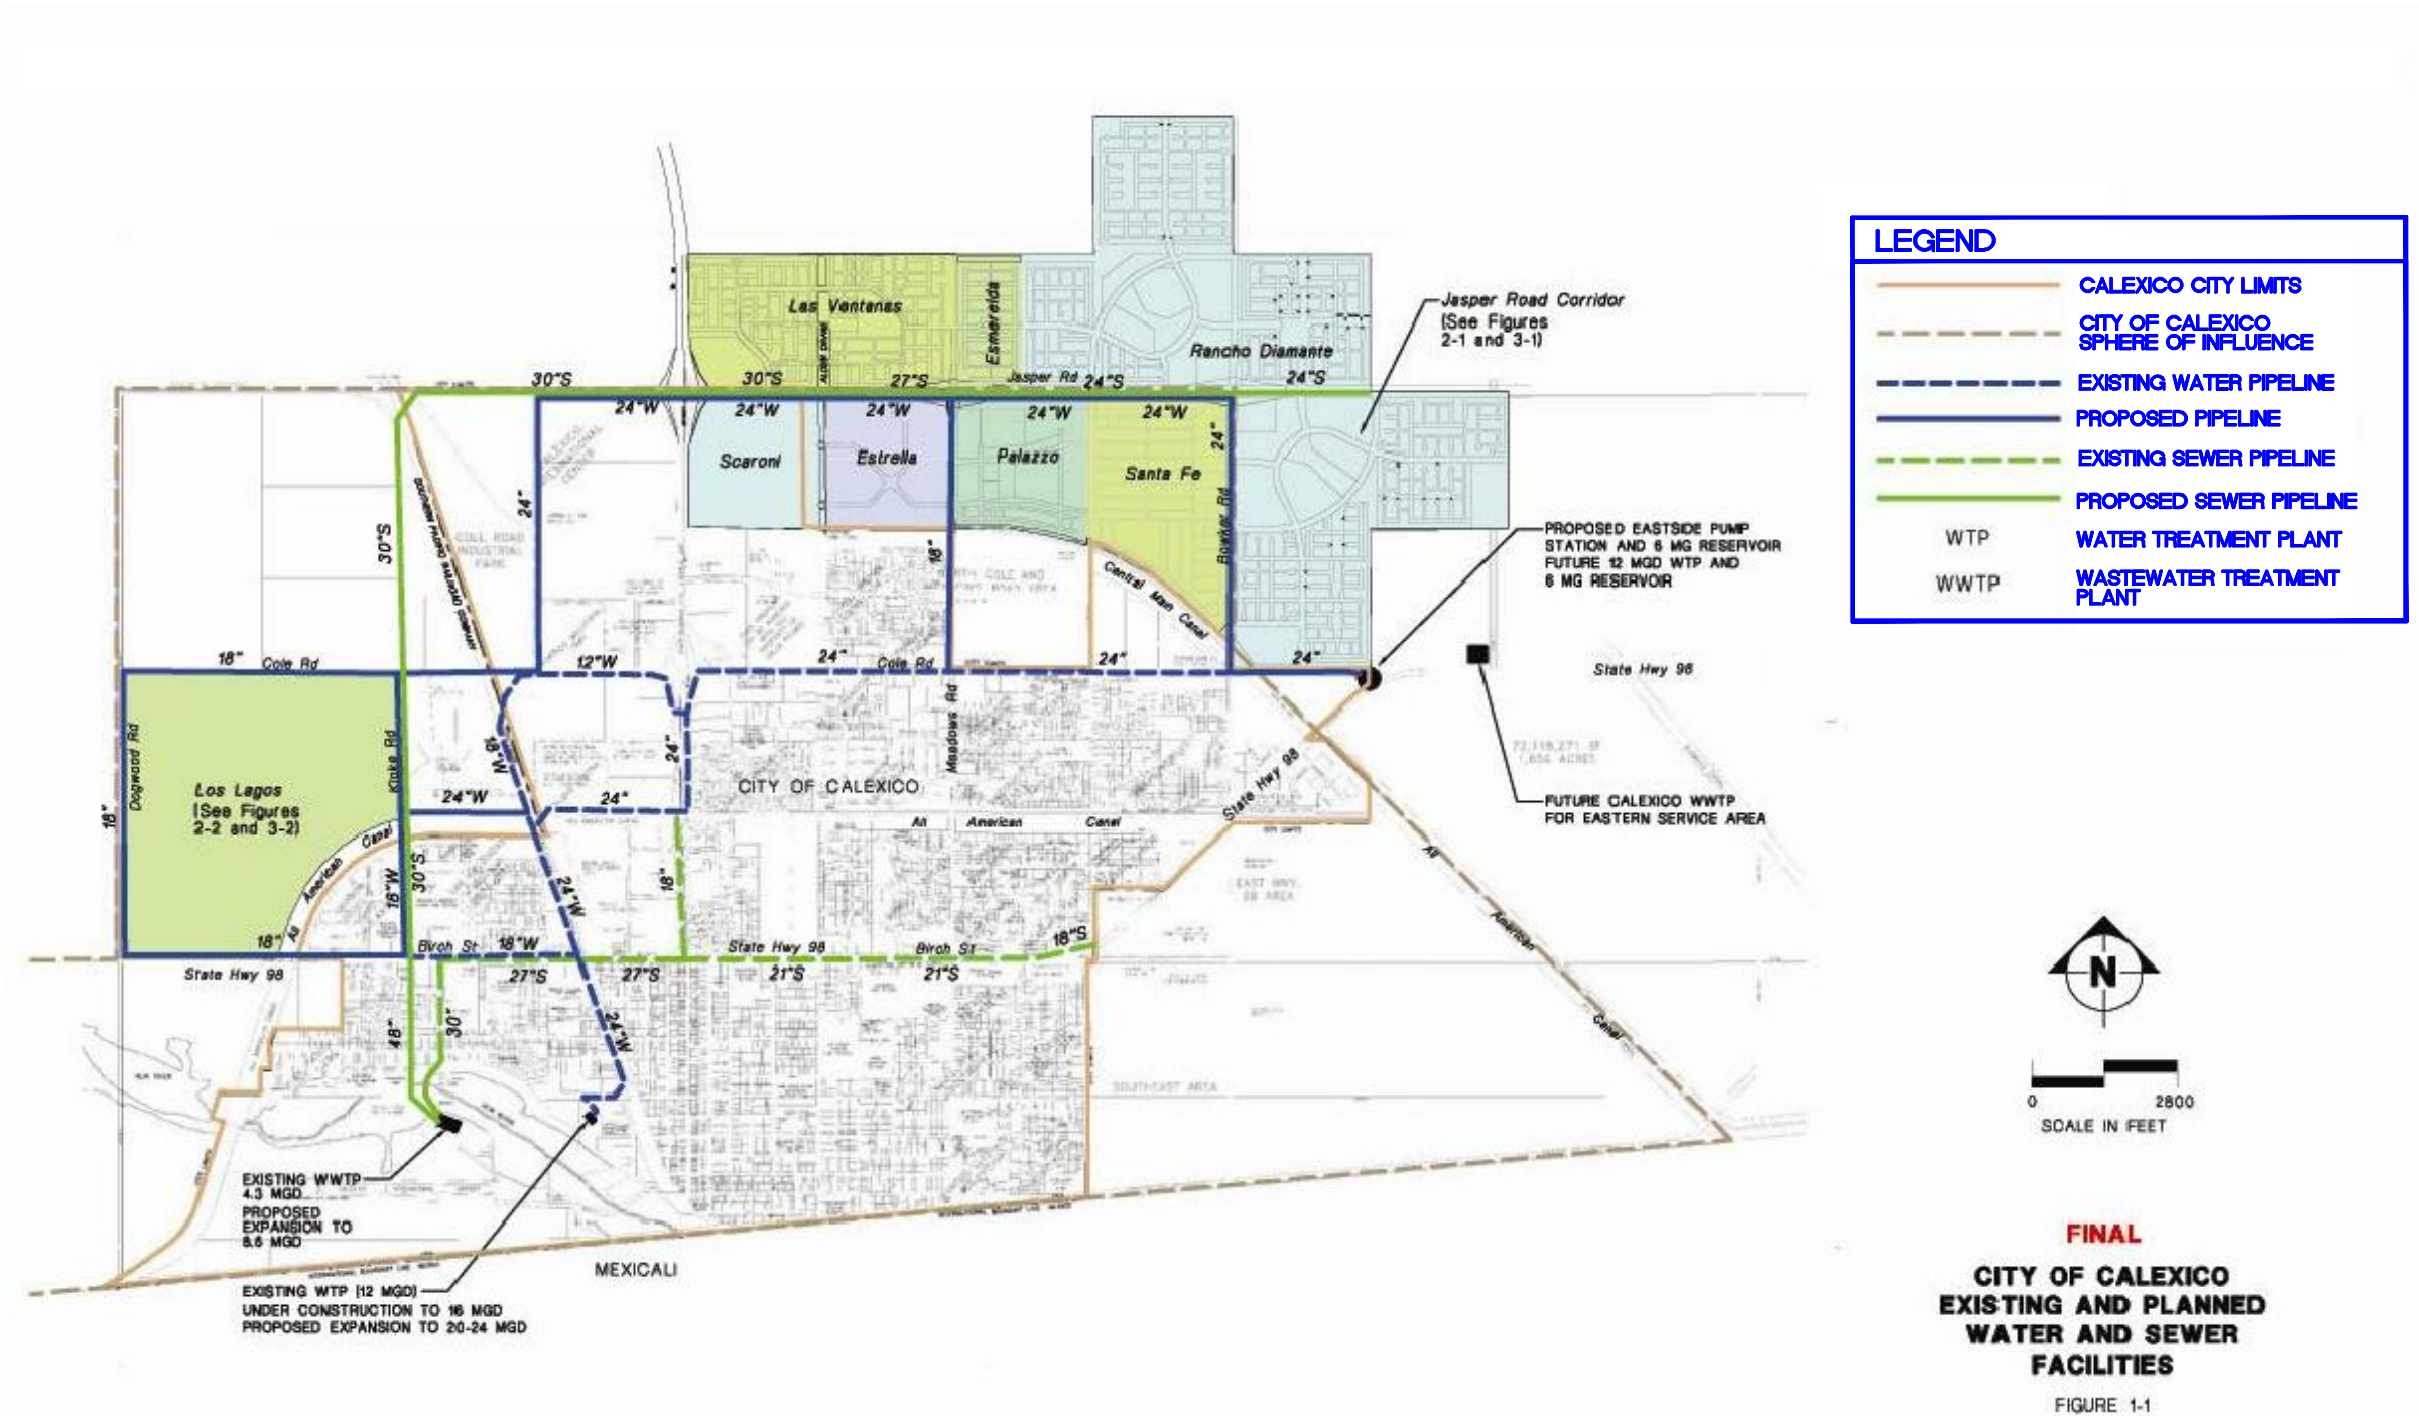

PBS&J

Calexico Jasper Corridor Subarea Master Plan
February 2007

Hofman Planning & Engineering
3152 Lionshead Avenue
Carlsbad, CA 92010
(760) 692-4100
www.hofmanplanning.com

FIGURE 11
EXISTING AND PLANNED WATER AND WASTEWATER FACILITIES

CITY OF CALEXICO SERVICE AREA PLAN

©HOFMAN PLANNING AND ENGINEERING 2007

S:\Clients\Calexico SAP Expansion\10.16.08\CALEXICO-EX-P-WTR_WWTR-011.dwg 10/20/2008 14:19