City Of Calexico
Imperial County, California
Engineering Department
Water Lines Map

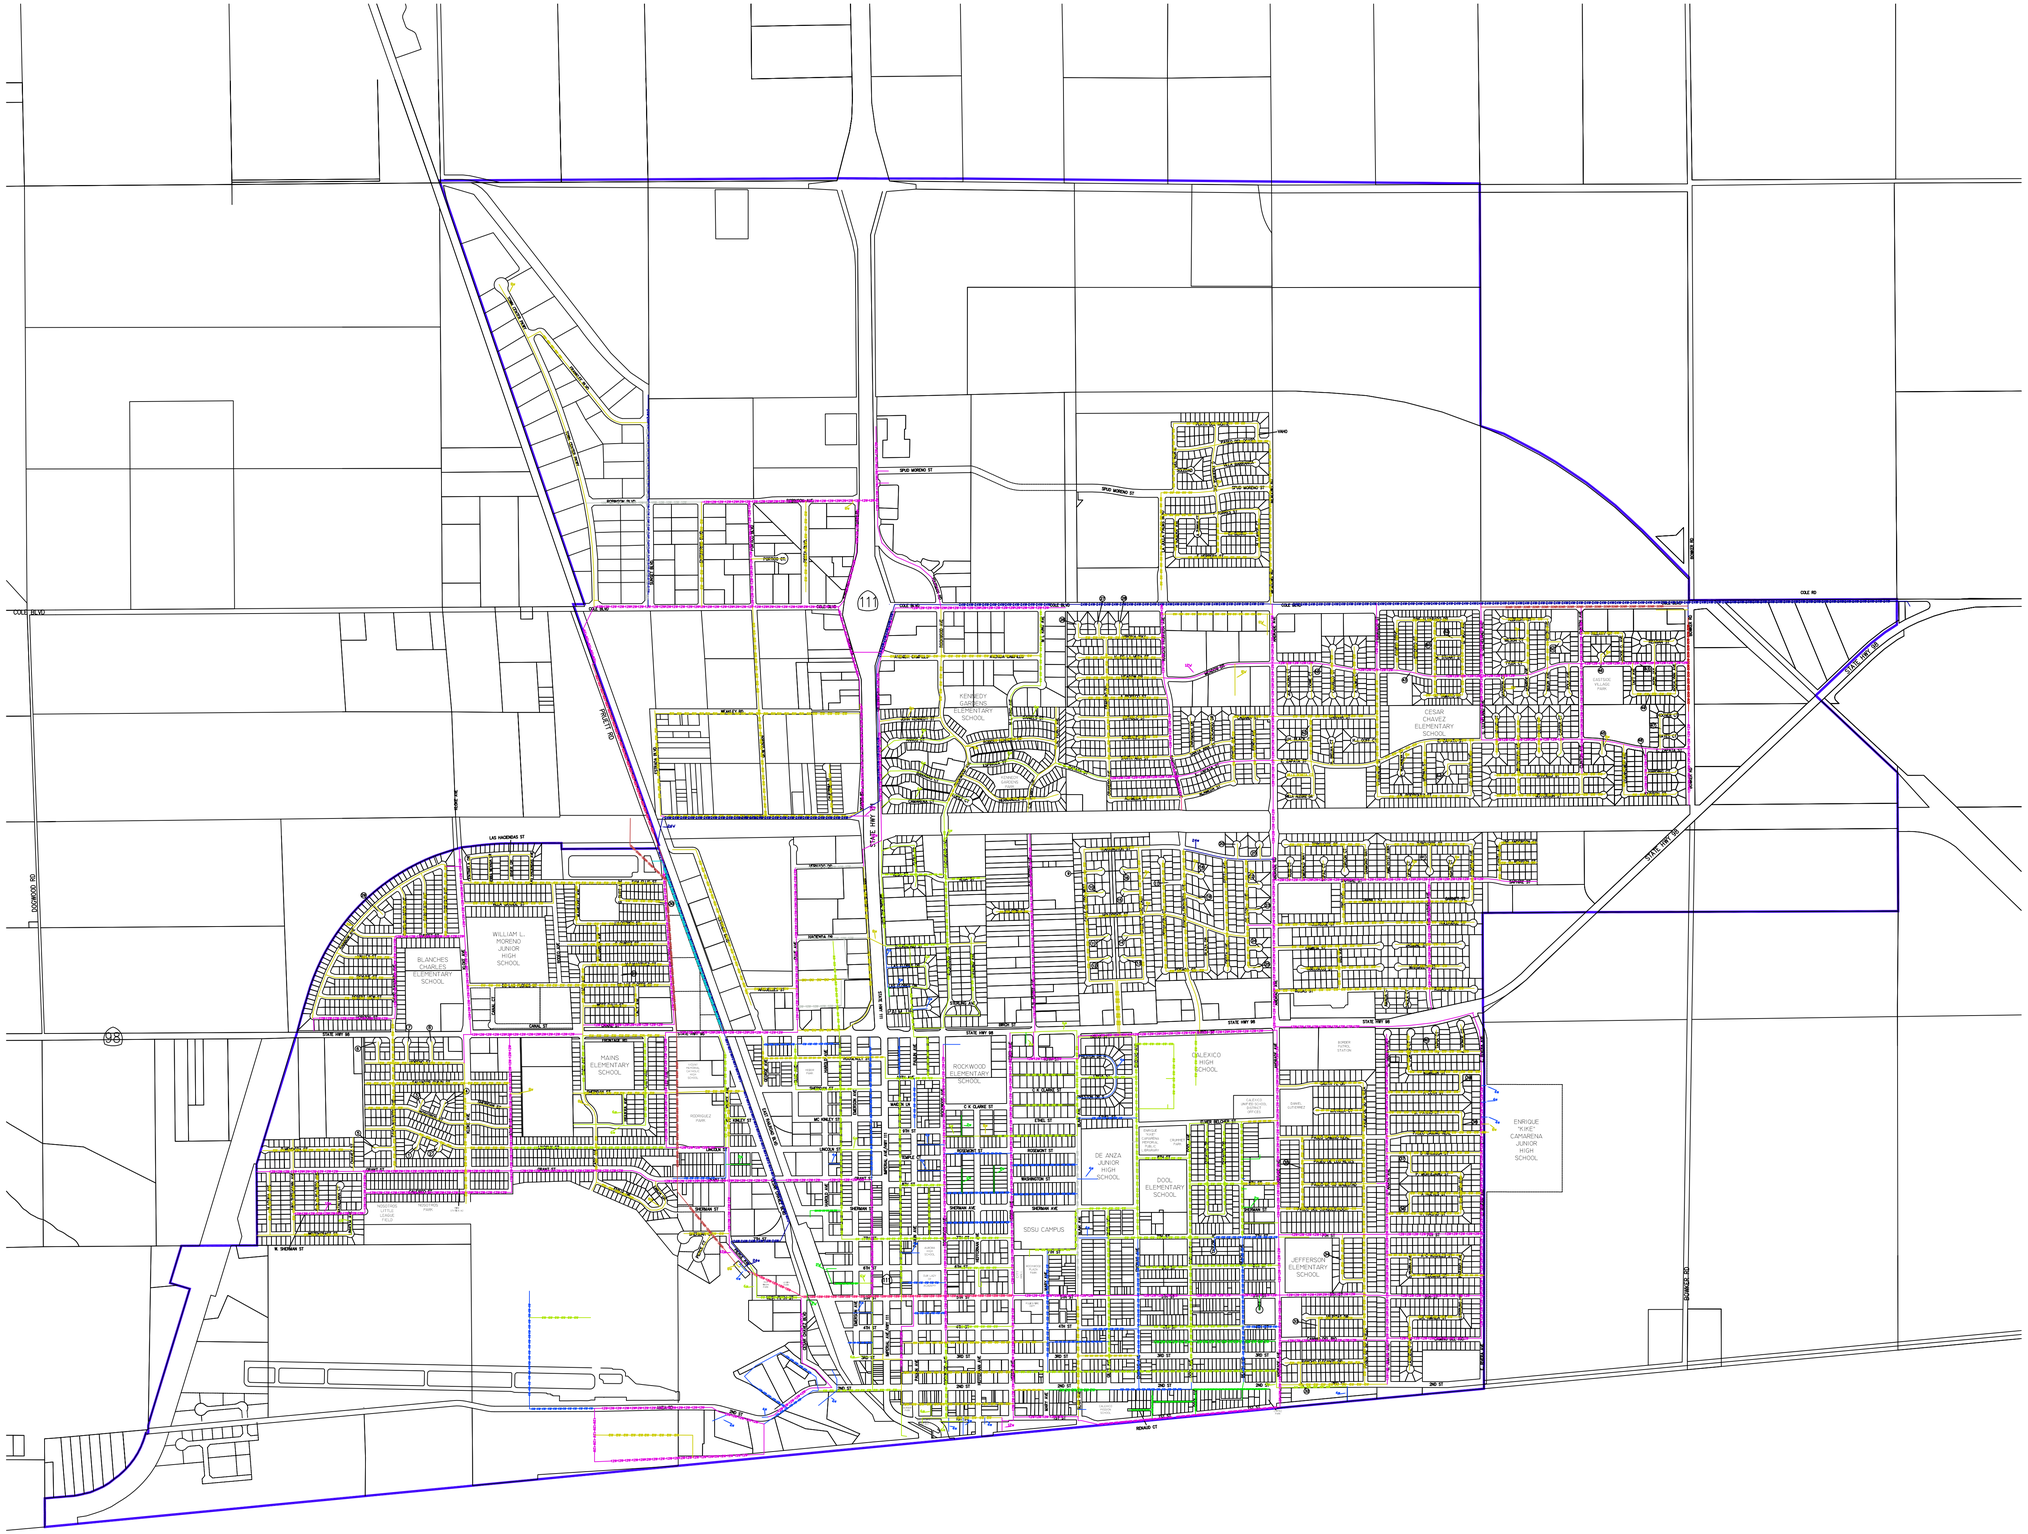

WATER DISTRIBUTION LEGEND

WATER LINE 2"	-2W-2W-2W-2W-2W-2W-2W-2W-2W-2W-2W-
WATER LINE 4"	4W-4W-4W-4W-4W-4W
WATER LINE 6"	6W-6W-6W-6W-6W-6W
WATER LINE 8"	8W-8W-8W-8W-8W
WATER LINE 10"	10W-10W-10W-10W-10W-10W
WATER LINE 12"	12W-12W-12W-12W-12W
WATER LINE 18"	18W-18W-18W-18W-18W-18W
WATER LINE 24"	24W-24W-24W-24W-24W-24W
WATER LINE 30RW"	-30WR-30WR-30WR-30WR-30WR-30WR-
WATER LINE 30"	30W-30W-30W-30W-30W-30W
WATER LINE 36"	36W-36W-36W-36W-36W-36W

FIRE HYDRANTS

City Limits

City Row/Property Line

County Row/Property Line

Disclaimer

This map is schematic layout and it is the responsibility of the plan holder to verify said layout and position. Engineering Department is not responsible for unaccuracy or discrepancy of this map.

N

JANUARY 2015

Graphic Scale

0' 450' 900' 1800'

SCALE=1"=900'

CALEXICO